100 Chiltern Avenue

100a Chiltern Avenue

EAST ELEVATION

NORTH ELEVATION

WEST ELEVATION

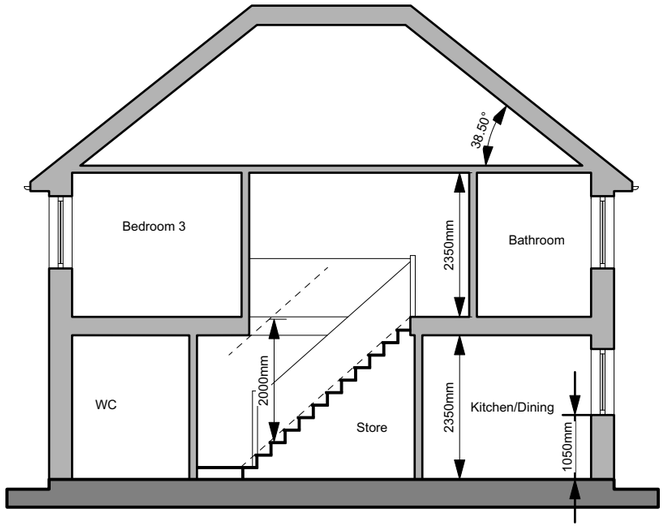

SECTION

0 5 10 15 M

Scale 1:100 @ A3

Kendall Kingscott

Chartered Architects
Chartered Building Surveyors
Interior Designers
CDM Services

Glentworth Court, Lime Kiln Close
Stoke Gifford, Bristol BS34 8SR
+44 (0)117 931 2062
www.kendallkingscott.co.uk

Rev	Date	By	Ap	Note

Project: 100 Chiltern Avenue

Drawing Title: Proposed Elevations

Client: Red Kite Community Housing

Project Number: **210379-1401**

Drawing Number

Revision

Scale	Paper Size	Filename	Date	Drawn	Checked	Purpose/Status
1:100	ISO A3	100 Chiltern Avenue v2021.vwx	15/10/21	AS	LB	PLANNING

© Copyright Do not scale this drawing Check all dimensions and levels on site

Only to be used on the site for which designed. The electronic transmission of designs/information contained in this drawing is carried out entirely at the User's risk and Kendall Kingscott Ltd. will have no liability for any errors or inaccuracies arising therefrom. The production of amended or updated information from the said designs/information by the User is entirely the responsibility of the User and Kendall Kingscott Ltd. shall have no responsibility in respect thereof whatsoever.