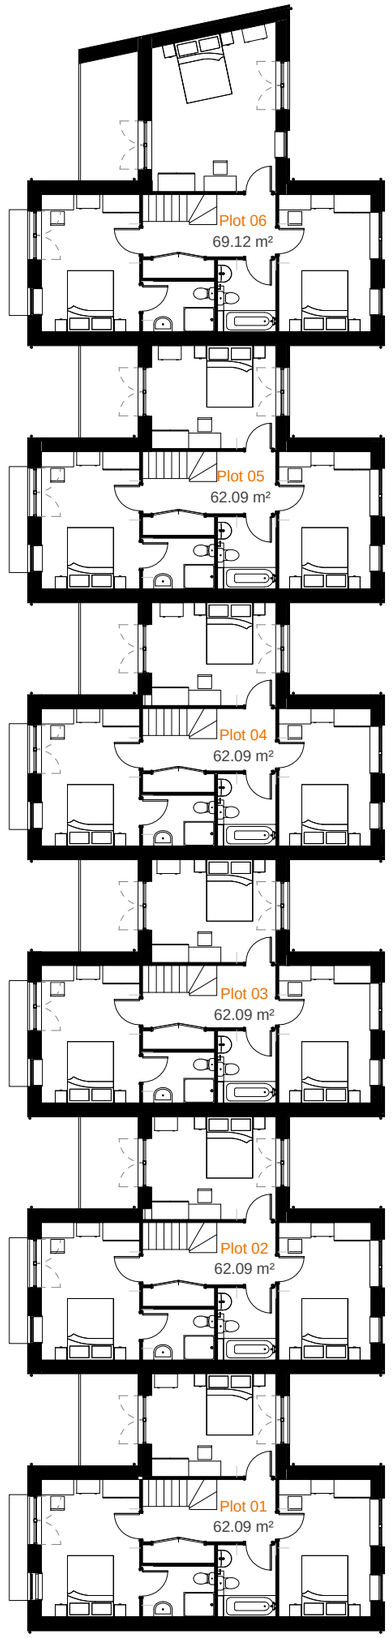

0m 5m 10m

CDM REGULATIONS 2015. All current drawings and specifications for the project must be read in conjunction with the Designer's Hazard and Environment Assessment Record. All intellectual property rights reserved.

Designed with reference to the surveys, information and reports listed: Xxxxxxxxxxxxx Xxxxxxxxxxxxx, Xxxxxxxxxxx Xxxxxxxxxx, Xxxxxxxxxxx Xxxxxxxxxx, Xxxxxxxxxx Xxxxxxxxxx, Xxxxxxxxxx Xxxxxxxxxx.

Rev	Date	Description
-		First Issue

Dwn	Ckd
MAS	SM

Drawn	MAS
Checked	SM
Date	03/07/17
Scale @ A3	1 : 200

Queensmead House, High Wycombe
Proposed First Floor Plan

AA5806-2004
REV -

Planning

PRP